
HPGR-3

PARKING STRUCTURE EXPANSION JOINT SYSTEM
HOT DIPPED GALVANIZED STEEL COVER PLATE
w/45MIL EPDM WATER BARRIER
100% MOVEMENT

NOTE: PLATE PROVIDED IN 10'-0" (3048mm) LENGTHS

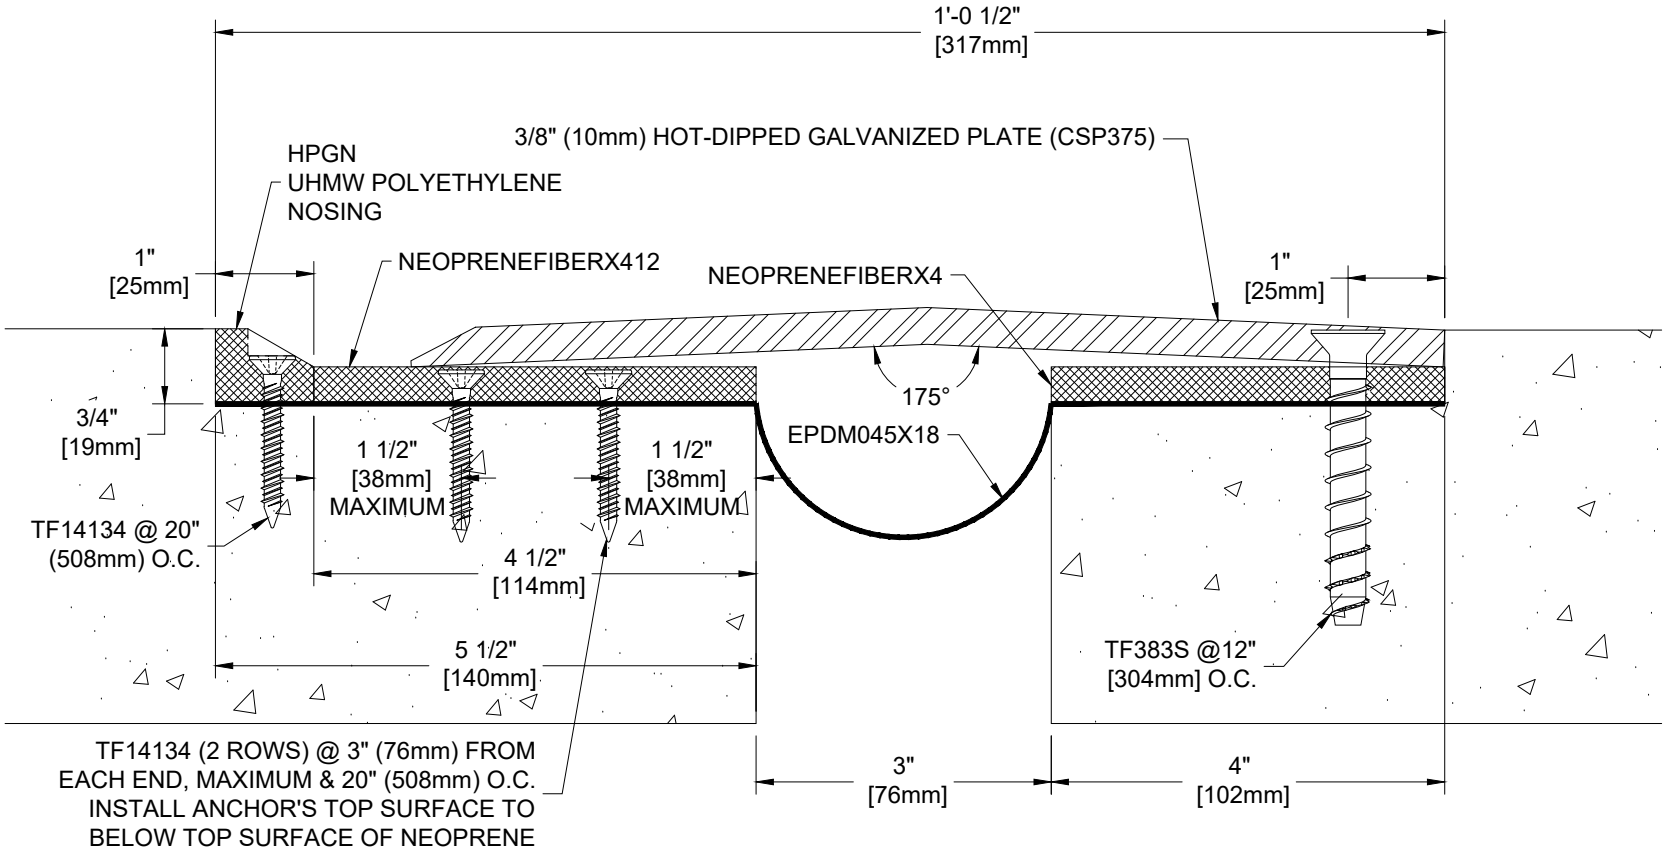

NOTE: FOR WATER BARRIER - APPLY
A MASTIC SETTING BED, BY OTHERS

Project:	Length	Qty.	Color
Customer:			
SO#			
Date:			
Page____of____ Scale: NTS			

Drawn By: DEB

BALCO®
A CSW Industrials Company

The information contained herein is the proprietary property of **BALCO®**. No portion of it may be reproduced by any means or used in any form except for the purpose for which it was furnished. All rights of design and invention are hereby reserved.

REV. - 04/10/23