BCSW-100


PRECOMPRESSED WALL SEAL
WITH COLORIZED SILICONE FACING
±50% MOVEMENT
AVAILABLE IN 5'-0" (1524mm) PIECES

COLOR:_____
(SEE COLOR SELECTOR FOR AVAILABLE COLORS)

NOTES:

1. THE BCSW HAS A DESIGNATED SHELF LIFE. PLEASE REFERENCE BALCO INSTALLATION INSTRUCTIONS AND COORDINATE MATERIAL ORDER WITH YOUR INSTALLATION SCHEDULE.

2. EXTERIOR SEAL SYSTEMS AND ACCESSORIES ARE NON-RETURNABLE ITEMS. PLEASE BE SURE TO FIELD VERIFY JOINT SIZE AND LENGTHS BEFORE RELEASING YOUR ORDER FOR FABRICATION.

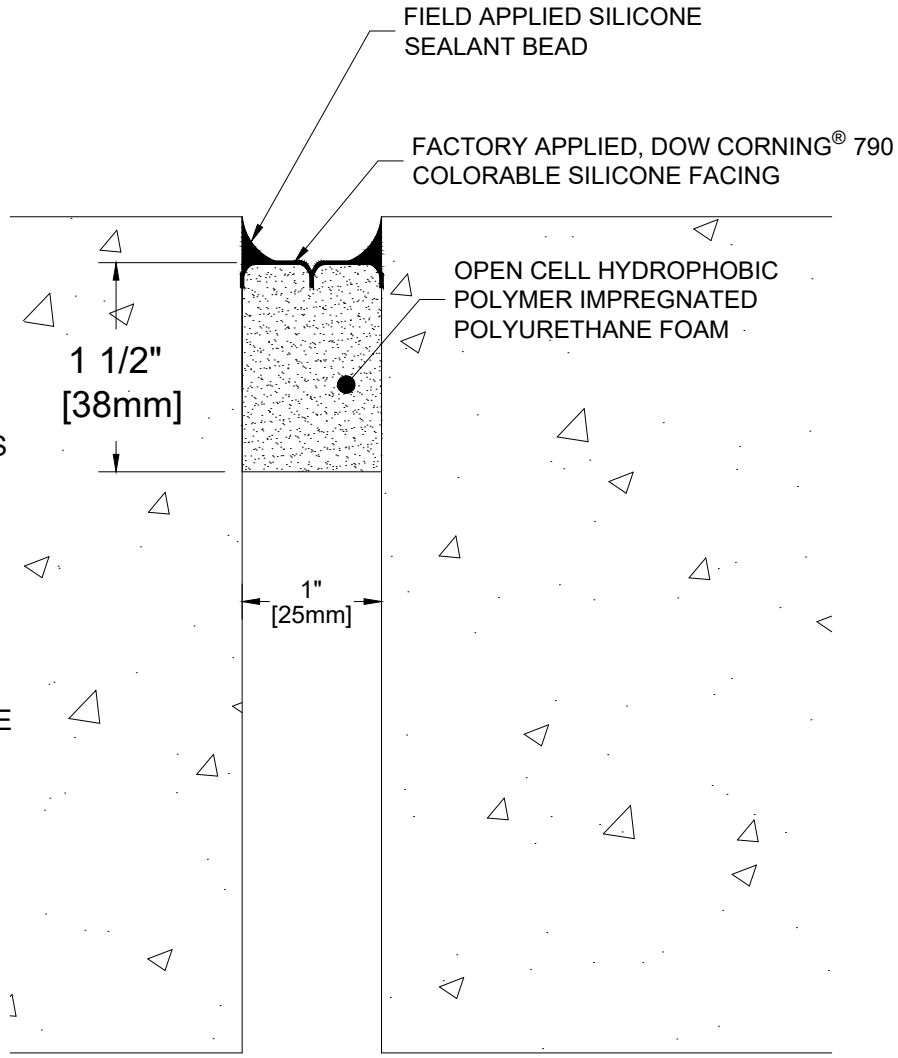

Project:				
Customer:	Length	Qty.	Color	Drawn By: DEB
SO#				
Date:				
Page____of____ Scale: NTS				

The information contained herein is the proprietary property of **BALCO, INC.** No portion of it may be reproduced by any means or used in any form except for the purpose for which it was furnished. All rights of design and invention are hereby reserved.

BALCO INC
410 E 37th St N, Suite A
Wichita, Kansas 67219 USA
P: +1-316-945-9328 F: +1-316-945-0789

REV. - 11/18/21