
DFH-4

SURFACE MOUNTED PARKING GARAGE COVER
MILL FINISH ALUMINUM COVER
50% SEISMIC MOVEMENT
± 1" VERTICAL SHEAR ("+" MEASURED AT MAX OPEN)
w/45 MIL EPDM WATER BARRIER

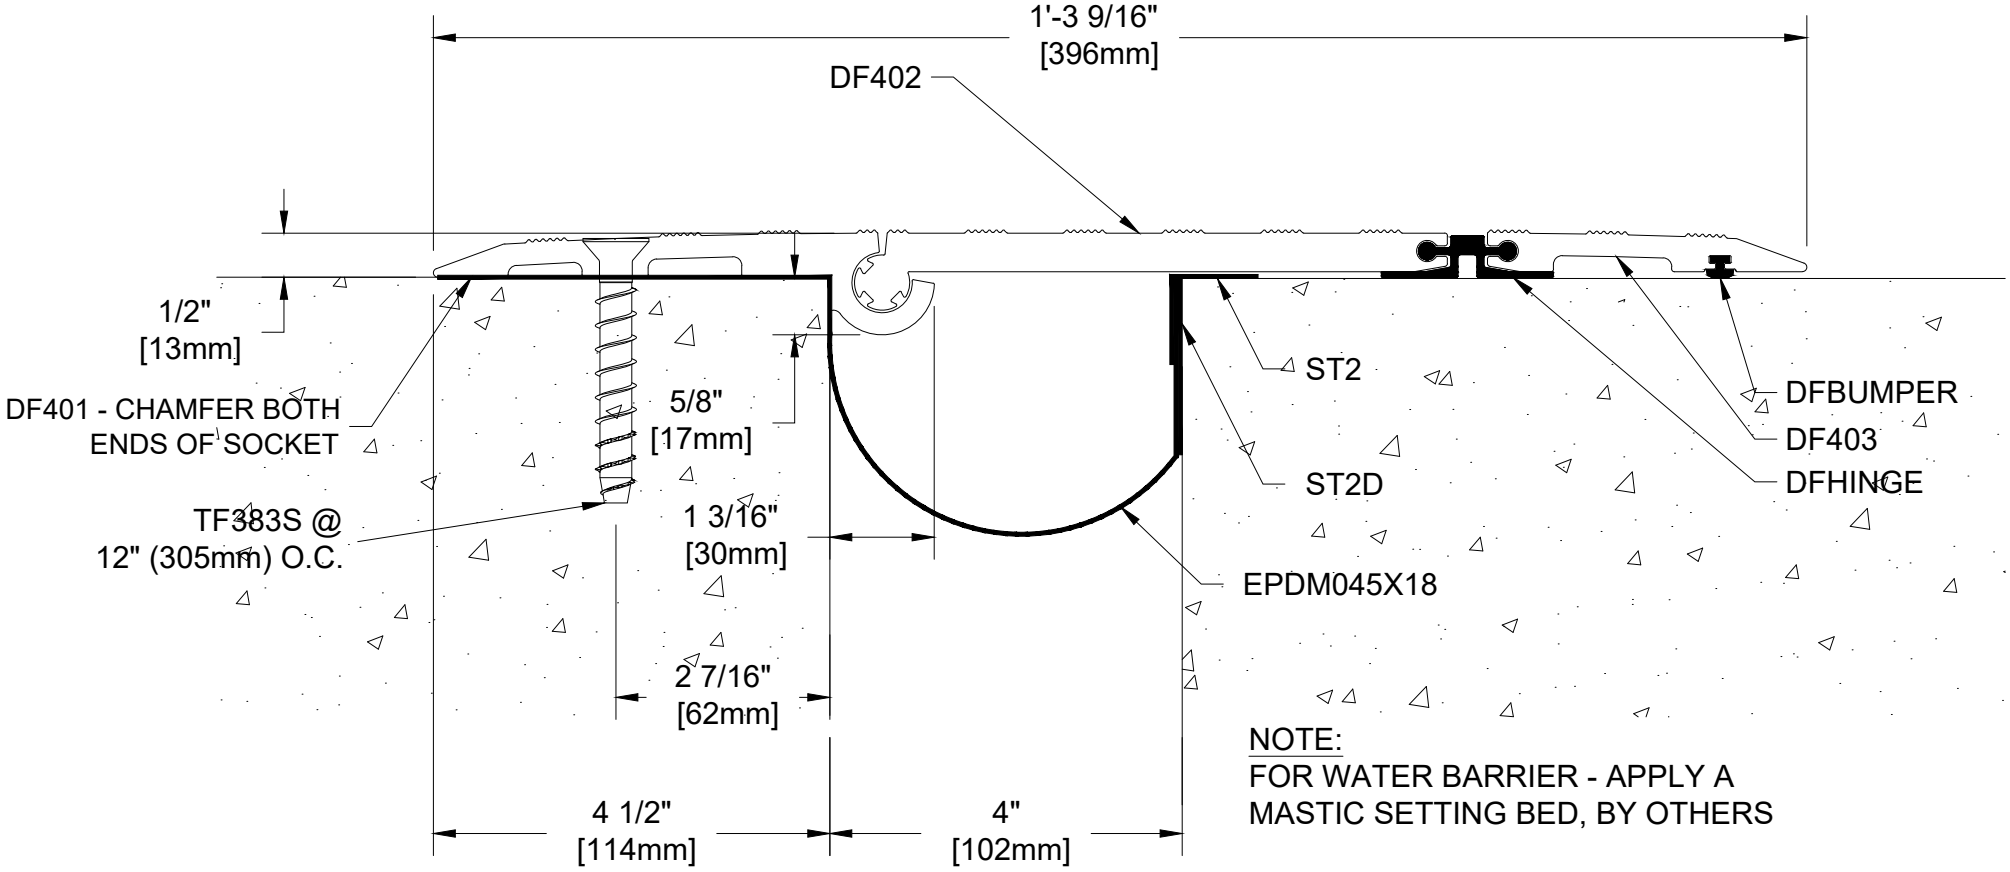

NOTE:
FOR WATER BARRIER - APPLY A
MASTIC SETTING BED, BY OTHERS

Project:	Length	Qty.	Color
Customer:			
SO#			
Date:			
Page____of____ / Scale: NTS			

Drawn By: DEB

*The information contained herein is the proprietary property of **BALCO, INC.** No portion of it may be reproduced by any means or used in any form except for the purpose for which it was furnished. All rights of design and invention are hereby reserved.*

BALCO INC
410 E 37th St N, Suite A
Wichita, Kansas 67219 USA
P: +1-316-945-9328 F: +1-316-945-0789

REV. - 06/23/21