
SWPQ-4-8

HEAVY DUTY PARKING GARAGE COVER
MILL FINISH ALUMINUM COVER
MILL FINISH ALUMINUM BASE
w/45MIL EPDM WATER BARRIER
50% MOVEMENT

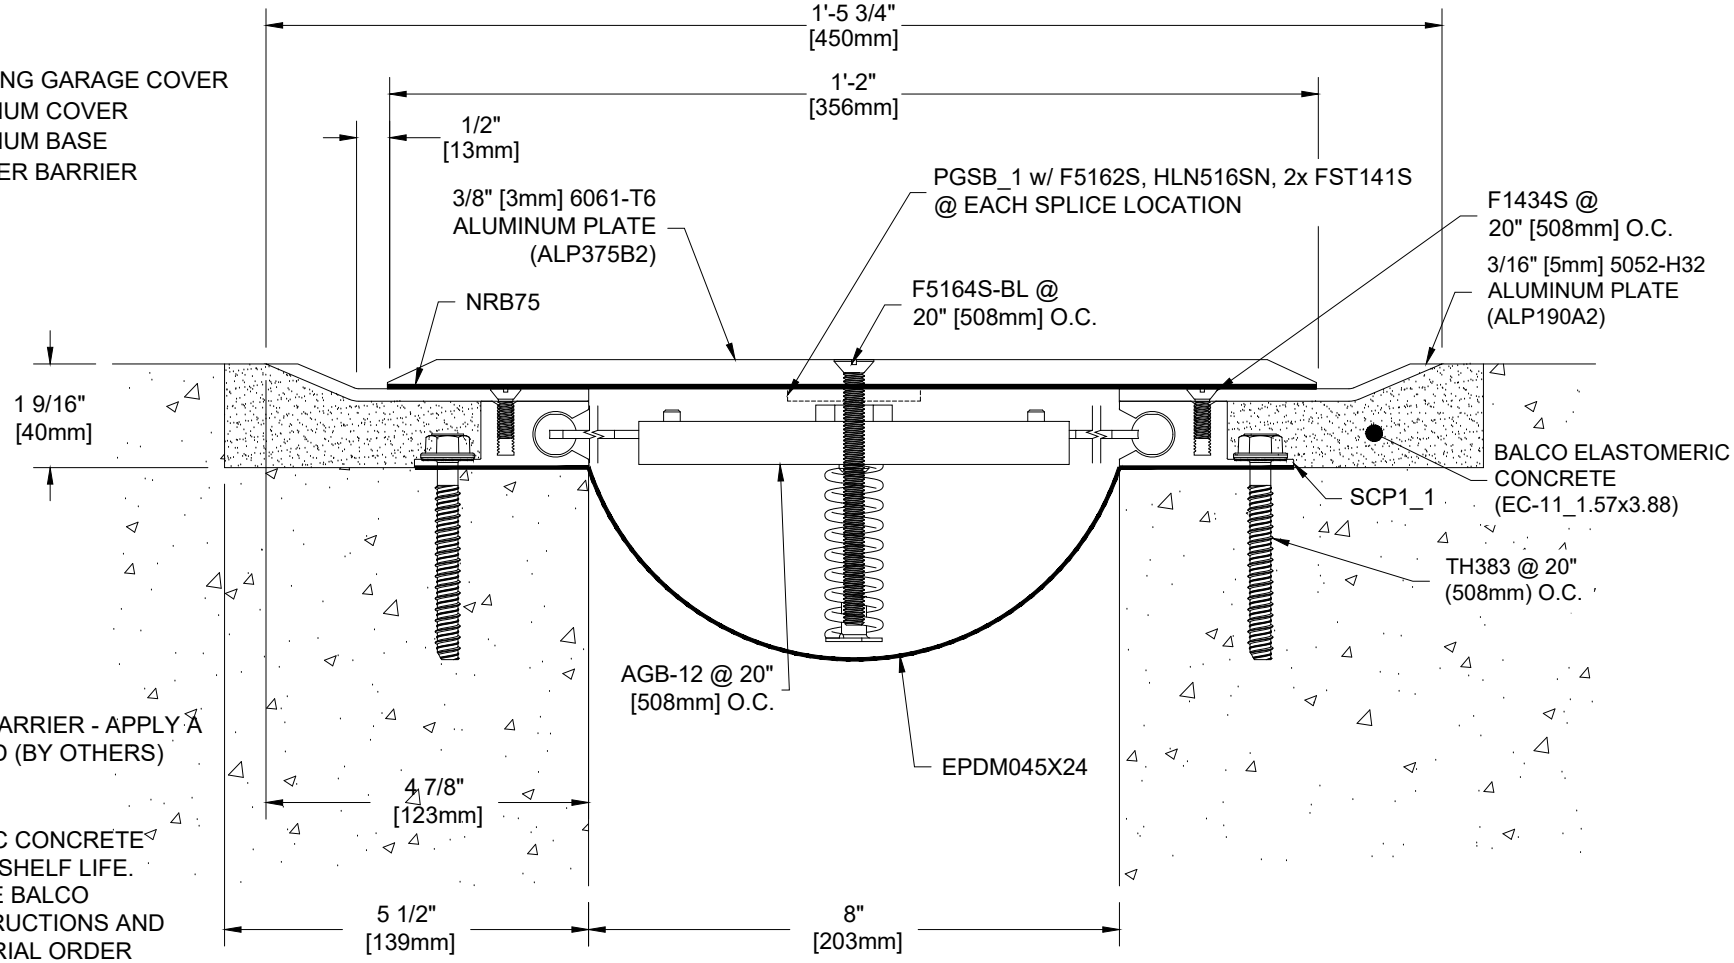

NOTE: FOR WATER BARRIER - APPLY A MASTIC SETTING BED (BY OTHERS)

NOTE: ELASTOMERIC CONCRETE HAS A DESIGNATED SHELF LIFE. PLEASE REFERENCE BALCO INSTALLATION INSTRUCTIONS AND COORDINATE MATERIAL ORDER WITH YOUR INSTALLATION SCHEDULE.

Project:				Drawn By: TP
Customer:	Length	Qty.	Color	
SO#				
Date:				
Page____of___ Scale: NTS				

BALCO®
A CSW Industrials Company

The information contained herein is the proprietary property of **BALCO®**. No portion of it may be reproduced by any means or used in any form except for the purpose for which it was furnished. All rights of design and invention are hereby reserved.

REV. - 07/31/24