2FRBCSWS-25-100 (Concrete)

2 HOUR FIRE RATED PRE-COMPRESSED WALL SEAL
WITH COLORIZED SILICONE FACING
±25% MOVEMENT
AVAILABLE IN 6'-6" (1981mm) PIECES
U.L. LISTING: WW-D-0127


COLOR:_____
(SEE COLOR SELECTOR FOR AVAILABLE COLORS)

NOTES:

1. THE FIRE RATING FOR THIS AND SIMILAR CONDITIONS IS DETERMINED NOT ONLY BY THE FIRE RATED SEAL BUT ALSO THE PERFORMANCE CAPABILITIES OF THE SURROUNDING CONSTRUCTION.

2. THE 2FRBCSWS HAS A DESIGNATED SHELF LIFE. PLEASE REFERENCE BALCO INSTALLATION INSTRUCTIONS AND COORDINATE MATERIAL ORDER WITH YOUR INSTALLATION SCHEDULE.

3. EXTERIOR SEAL SYSTEMS AND ACCESSORIES ARE NON-RETURNABLE ITEMS. PLEASE BE SURE TO FIELD VERIFY JOINT SIZE AND LENGTHS BEFORE RELEASING YOUR ORDER FOR FABRICATION.

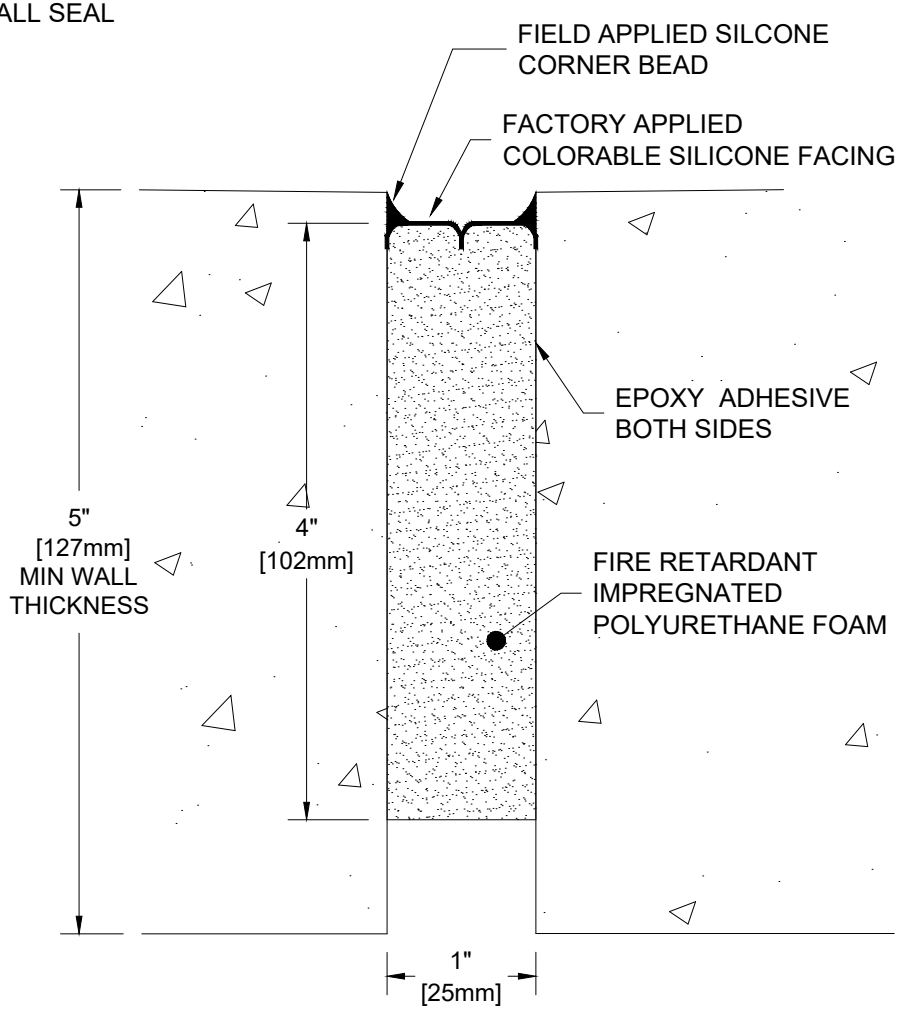

Project:	Length	Qty.	Color
Customer:			
SO#			
Date:			
Page____of____ Scale: NTS			

Drawn By: DEB

*The information contained herein is the proprietary property of **BALCO, INC.** No portion of it may be reproduced by any means or used in any form except for the purpose for which it was furnished. All rights of design and invention are hereby reserved.*

BALCO INC
410 E 37th St N, Suite A
Wichita, Kansas 67219 USA
P: +1-316-945-9328 F: +1-316-945-0789

REV. - 11/18/21