
BCSF-SL-225

PRE-COMPRESSED FLOOR SEAL
WITH TRAFFIC GRADE SILICONE FACING
±50% MOVEMENT
AVAILABLE IN 5'-0" (1524mm) PIECES

COLOR: AVAILABLE IN GRAY ONLY

NOTE: THE BCSF-SL HAS A DESIGNATED SHELF LIFE. PLEASE REFERENCE BALCO INSTALLATION INSTRUCTIONS AND COORDINATE MATERIAL ORDER WITH YOUR INSTALLATION SCHEDULE.

NOTE: EXTERIOR SEAL SYSTEMS AND ACCESSORIES ARE NON-RETURNABLE ITEMS. PLEASE BE SURE TO FIELD VERIFY JOINT SIZE AND LENGTHS BEFORE RELEASING YOUR ORDER FOR FABRICATION.

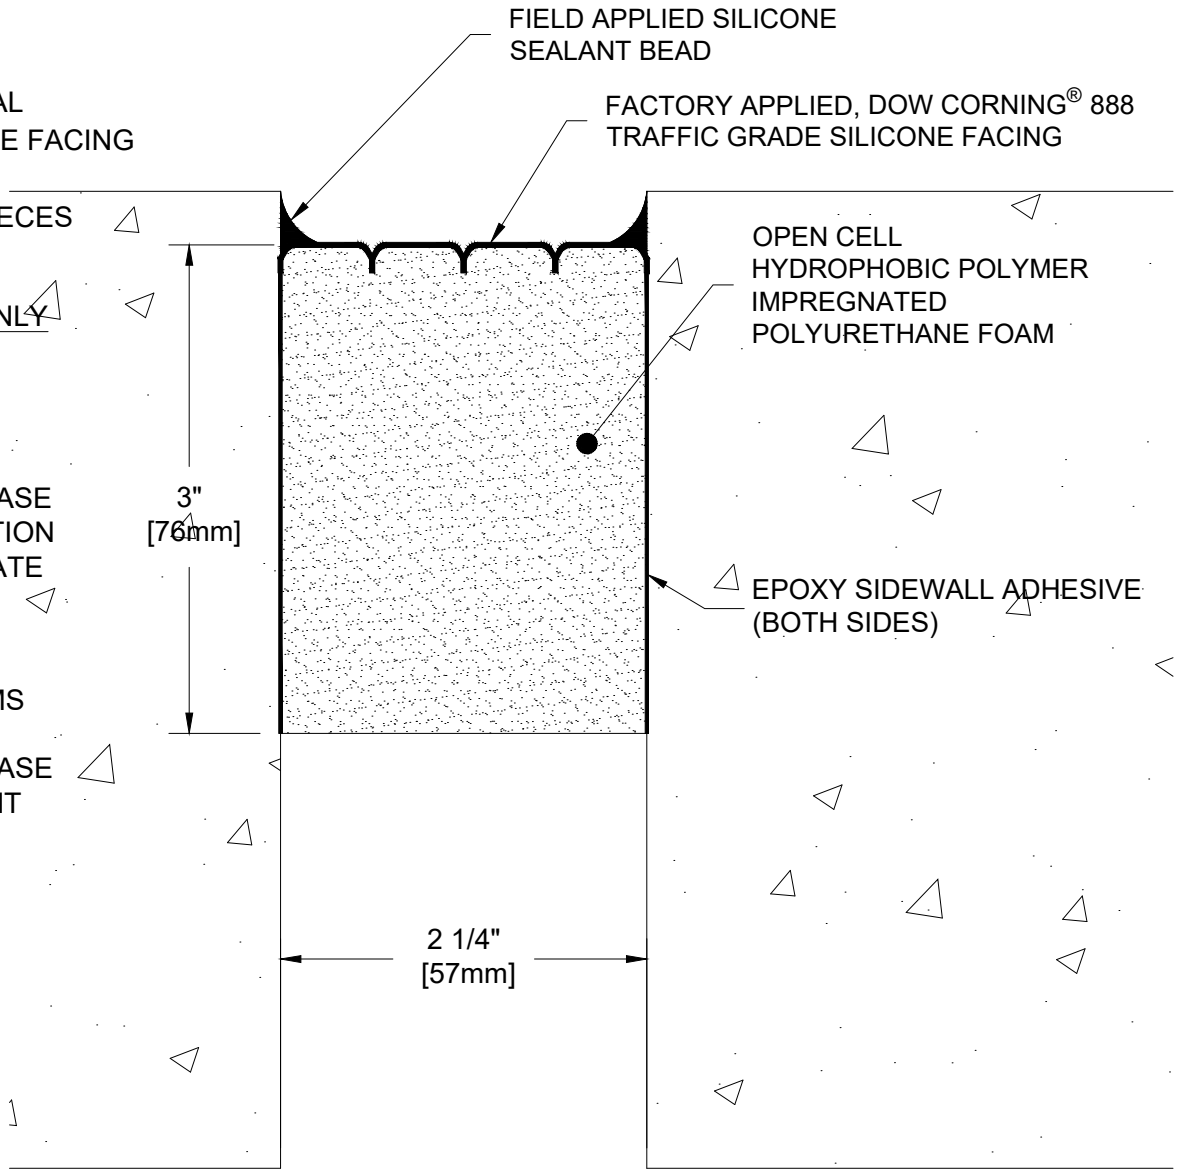

Project:			
Customer:			
SO#			
Date:			
Page____of___	Scale: NTS		

Length	Qty.	Color

Drawn By: DEB

*The information contained herein is the proprietary property of **BALCO, INC.** No portion of it may be reproduced by any means or used in any form except for the purpose for which it was furnished. All rights of design and invention are hereby reserved.*

BALCO INC
410 E 37th St N, Suite A
Wichita, Kansas 67219 USA
P: +1-316-945-9328 F: +1-316-945-0789

REV. - 11/18/21