
SBNB-10

HEAVY DUTY FLOOR EXPANSION JOINT COVER
MILL FINISH ALUMINUM COVER
MILL FINISH ALUMINUM BASE
w/45MIL EPDM WATER BARRIER
100% MOVEMENT

NOTE: FOR WATER BARRIER - APPLY A
MASTIC SETTING BED (BY OTHERS)

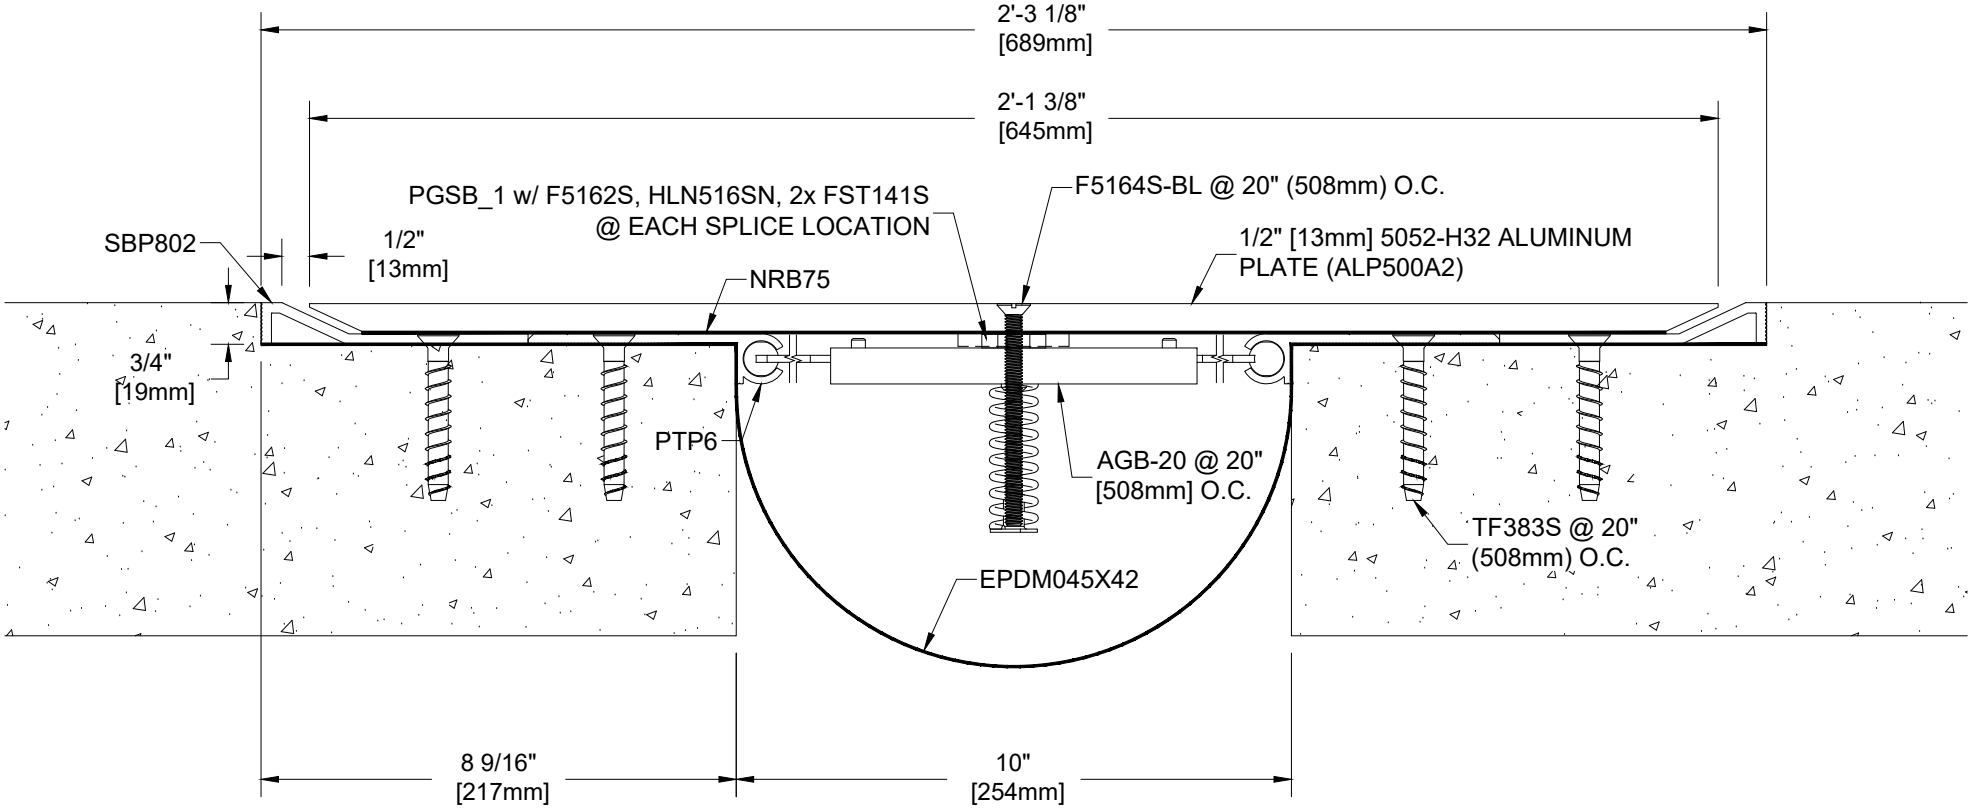

Project:	Length	Qty.	Color
Customer:			
SO#			
Date:			
Page____of___ Scale: NTS			

Drawn By: TP

BALCO®
A CSW Industrials Company

The information contained herein is the proprietary property of **BALCO®**. No portion of it may be reproduced by any means or used in any form except for the purpose for which it was furnished. All rights of design and invention are hereby reserved.

REV. - 07/31/24