
SMPQL-2

HEAVY DUTY PARKING GARAGE COVER
MILL FINISH ALUMINUM COVER
MILL FINISH ALUMINUM BASE
w/45MIL EPDM WATER BARRIER
100% MOVEMENT

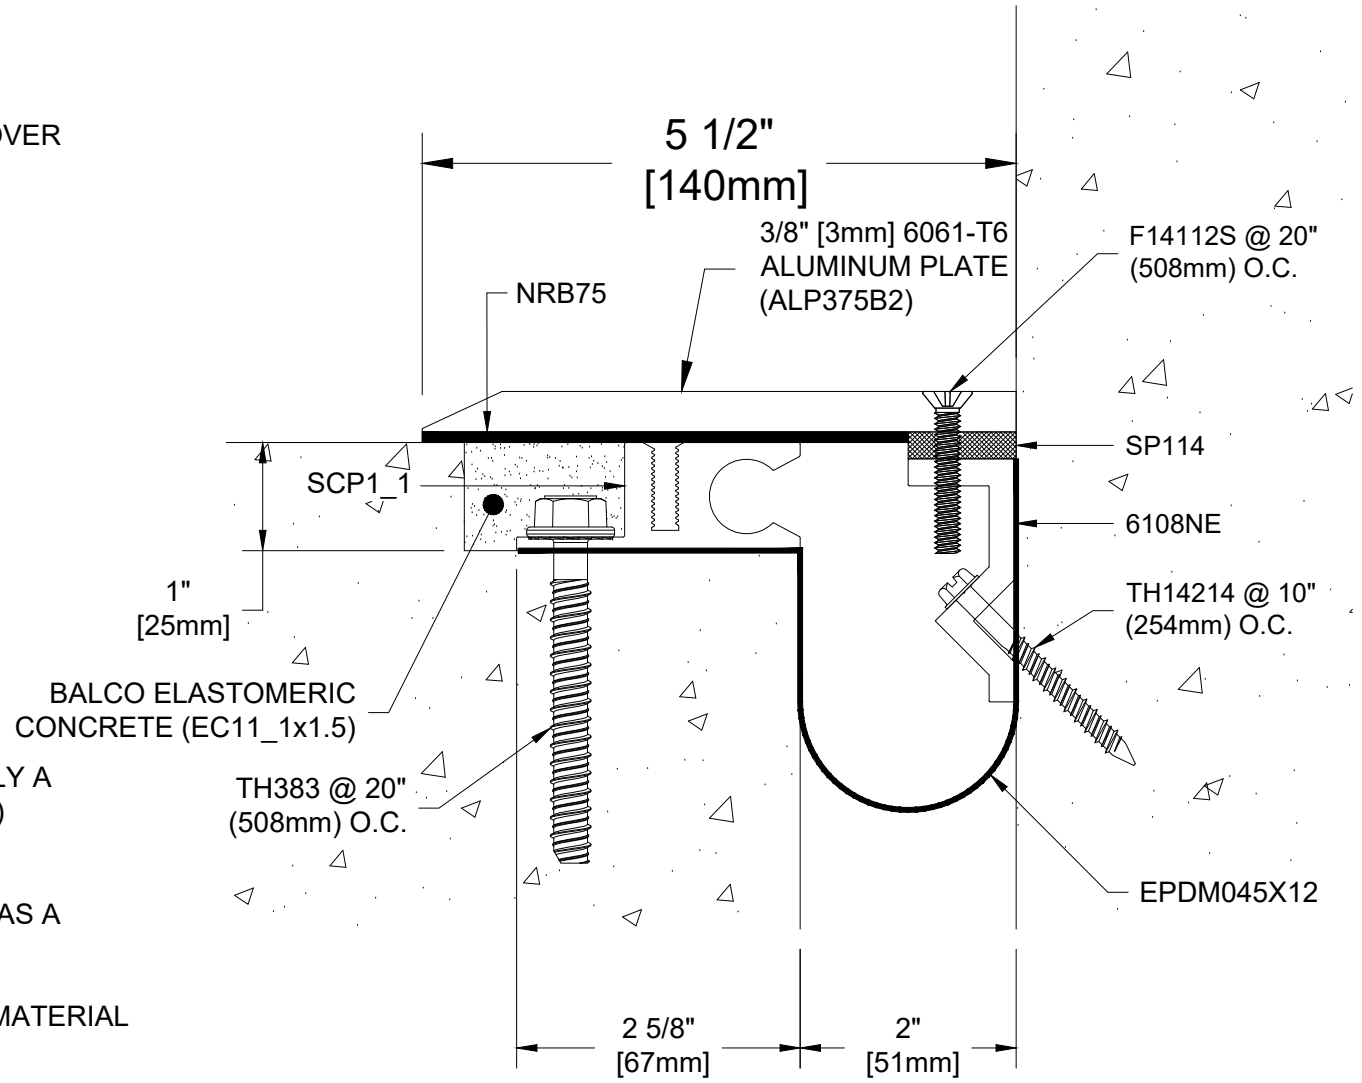

NOTE: FOR WATER BARRIER - APPLY A MASTIC SETTING BED (BY OTHERS)

NOTE: ELASTOMERIC CONCRETE HAS A DESIGNATED SHELF LIFE. PLEASE REFERENCE BALCO INSTALLATION INSTRUCTIONS AND COORDINATE MATERIAL ORDER WITH YOUR INSTALLATION SCHEDULE.

NOTE: EC11 AVAILABLE IN BLACK ONLY

Project:	Length	Qty.	Color
Customer:			
SO#			
Date:			
Page____of___ Scale: NTS			

Drawn By: TP

BALCO®
A CSW Industrials Company

The information contained herein is the proprietary property of **BALCO®**. No portion of it may be reproduced by any means or used in any form except for the purpose for which it was furnished. All rights of design and invention are hereby reserved.

REV. - 07/09/24